Techcomlight construction detail 042
Daylight supply on concrete roof construction (flat roof)

Powerdaylight® Ø53 cm Cradle ECO variant for flat roof (walkable)
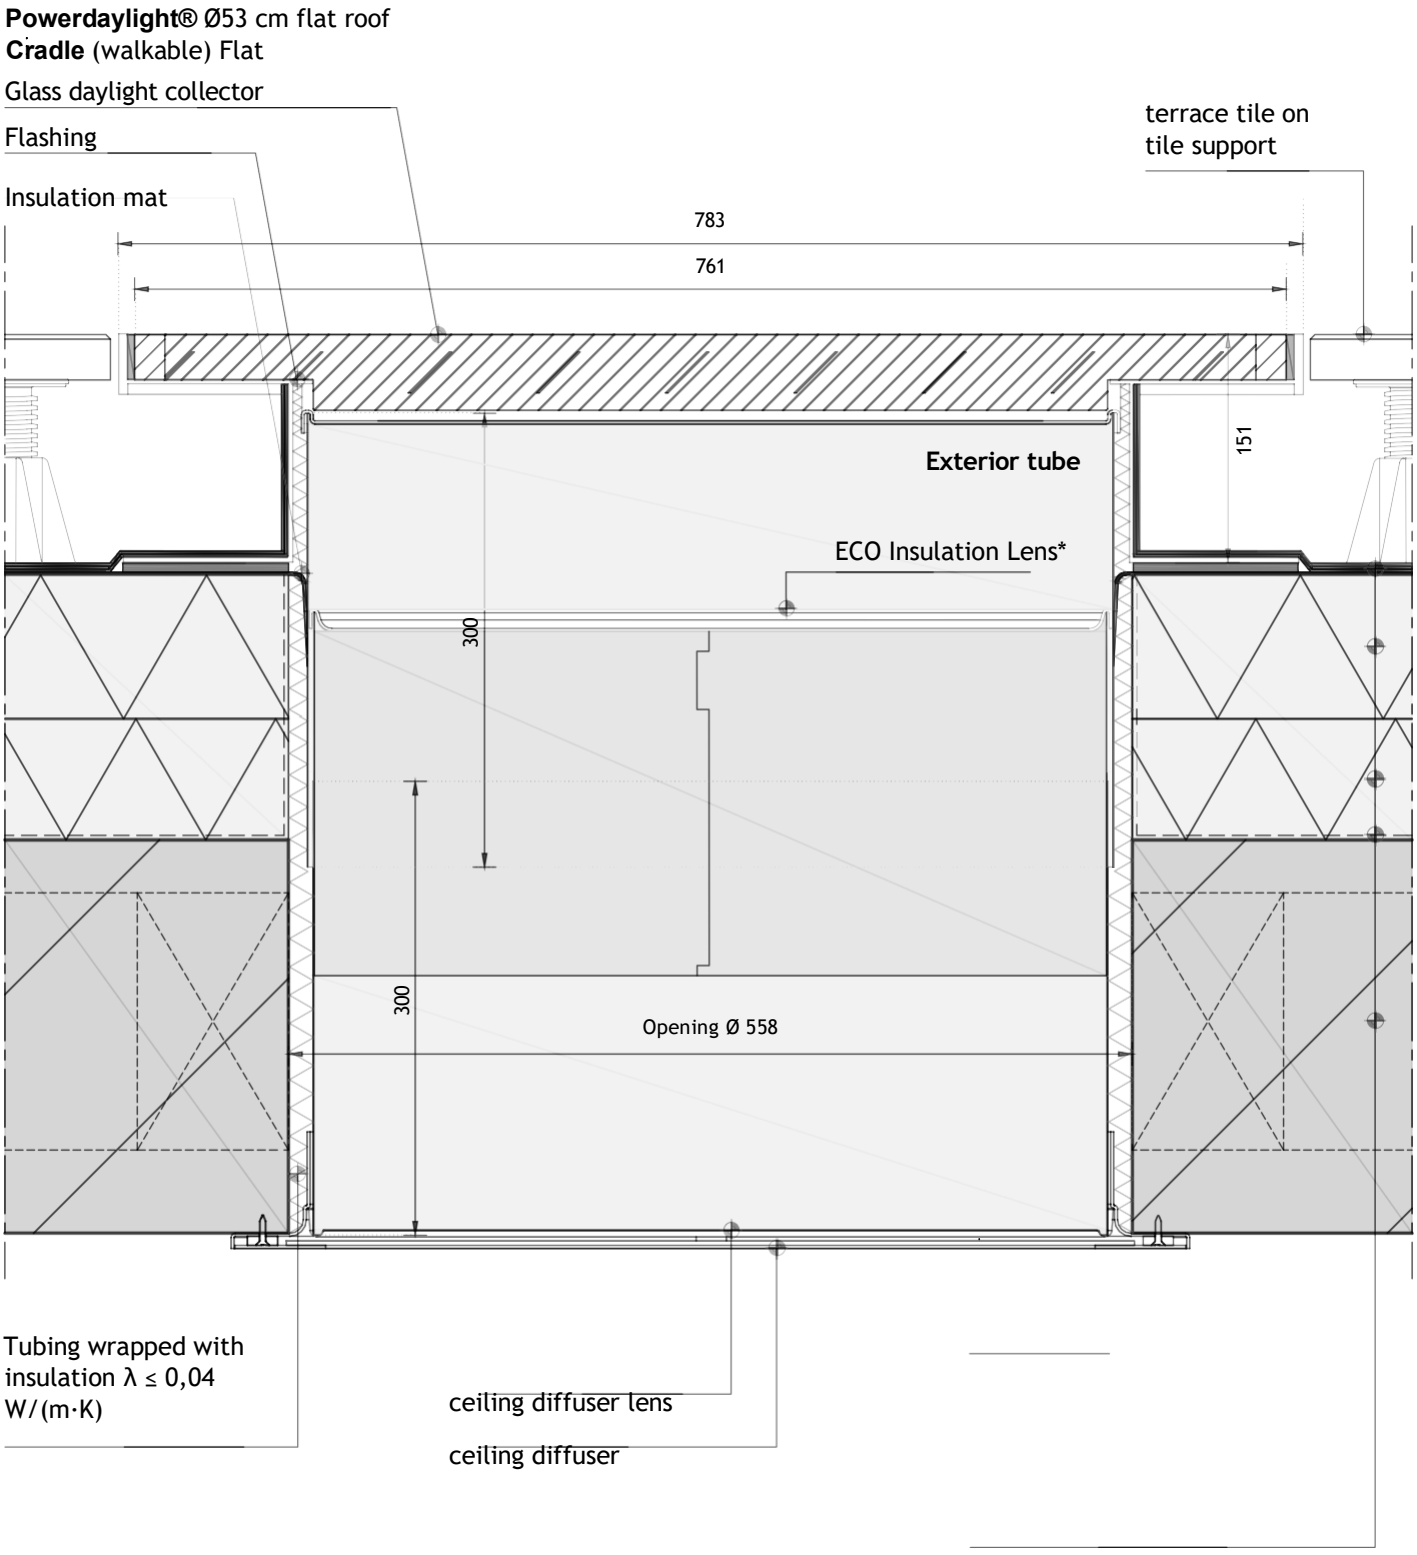
Construction detail based on: Rc Roof ≥ **6.3 m²· K/W** U-value tube ≤ **0.7 W/ m²· K** QV10 value ≤ **0.4 dm³/s per m²**